Paso Robles – DPW 12-08

UNION ROAD IMPROVEMENTS – KLECK TO MONTEBELLO OAKS

Forms have been stripped. Wall No. 2 is 80% complete *(Note: wall surface to be painted beige/brown)* (12/22/14)

Forms being installed for Wall No. 3 (12/22/14)

Vertical rebars installed for Wall No. 3 (12/22/14)

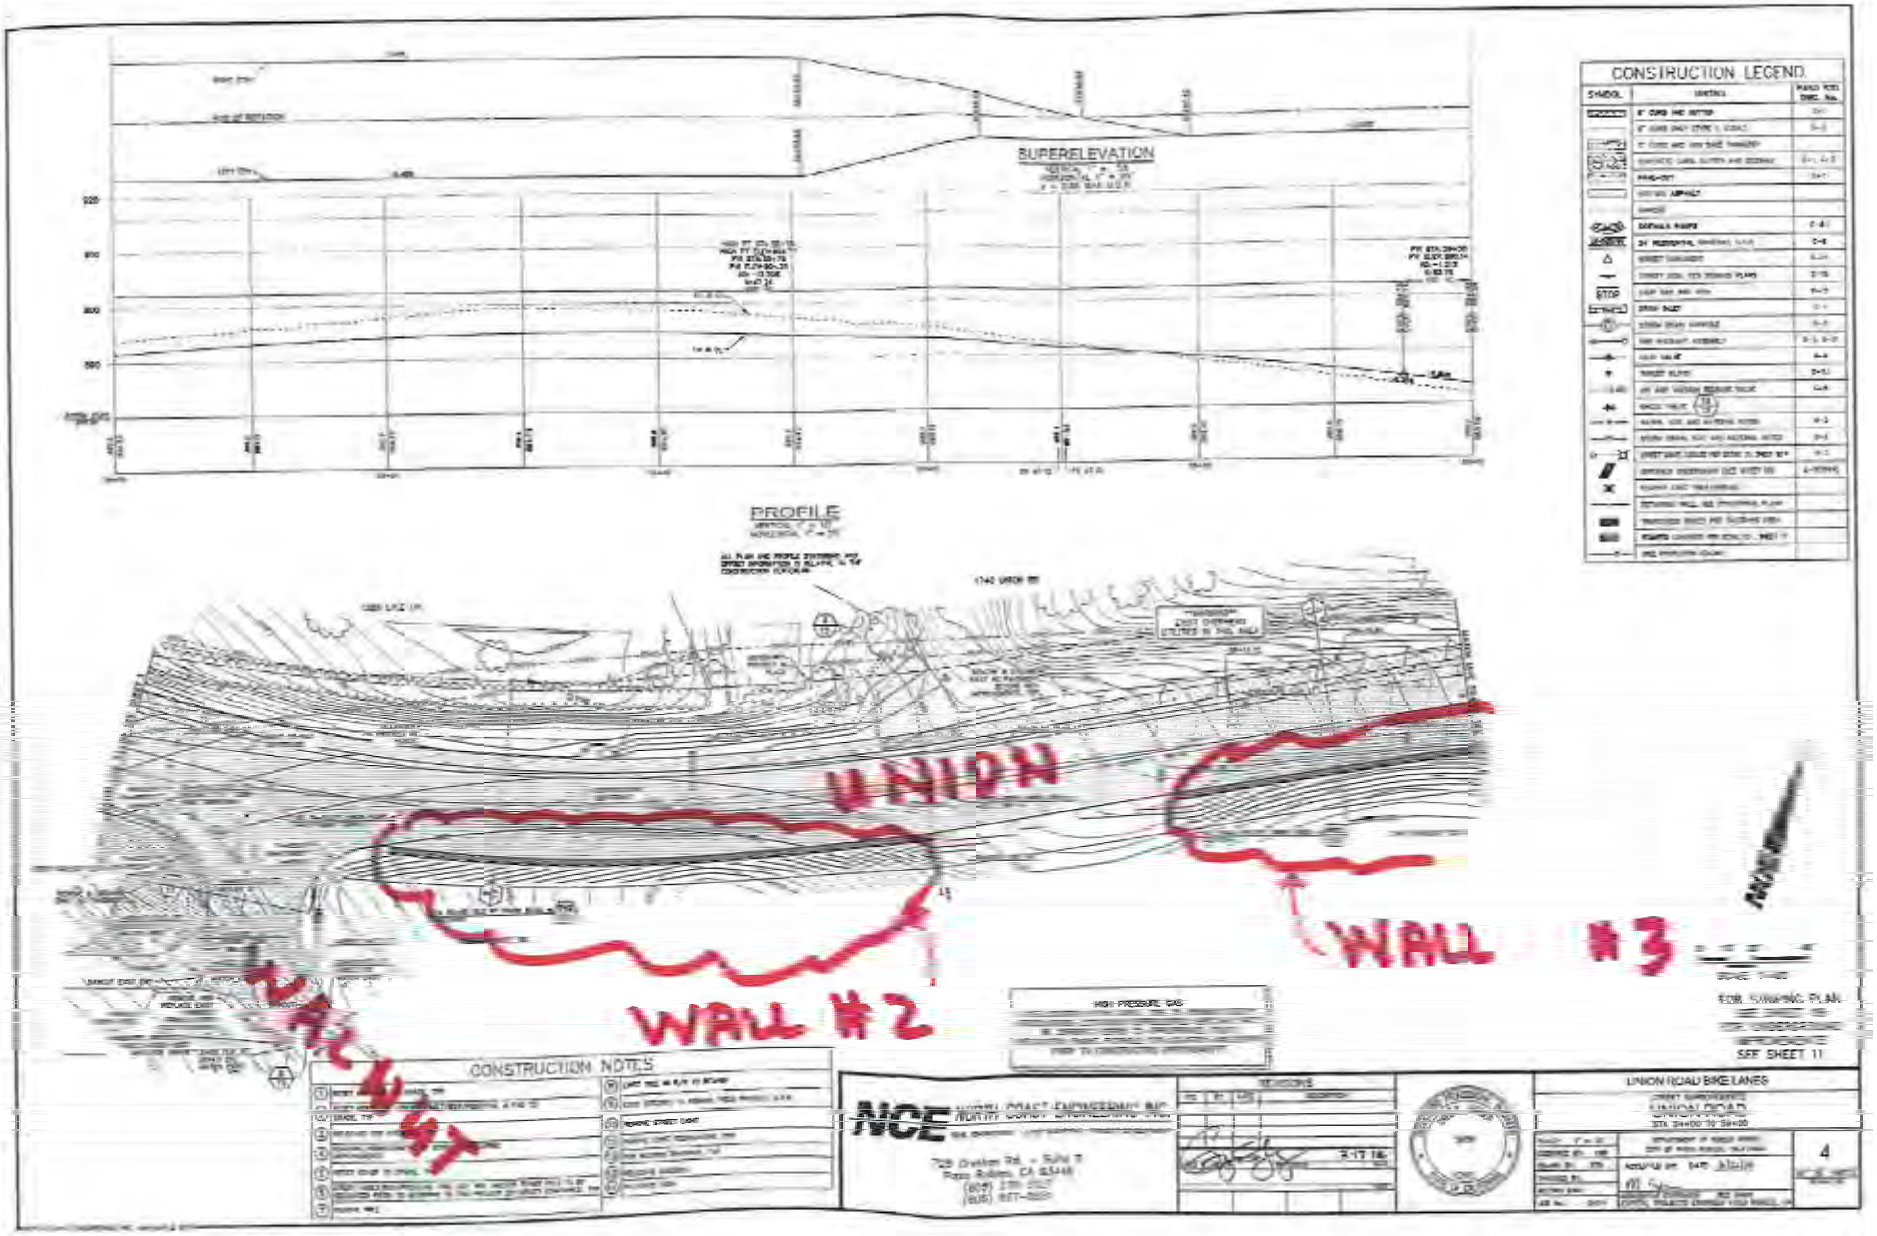
SUPERELEVATION
PROFILE
CONSTRUCTION LEGEND
UNION
WALL #2
WALL #3
WALL #1
CONSTRUCTION NOTES
NCE
UNION ROAD BIKE LANES
SEE SHEET 11
4

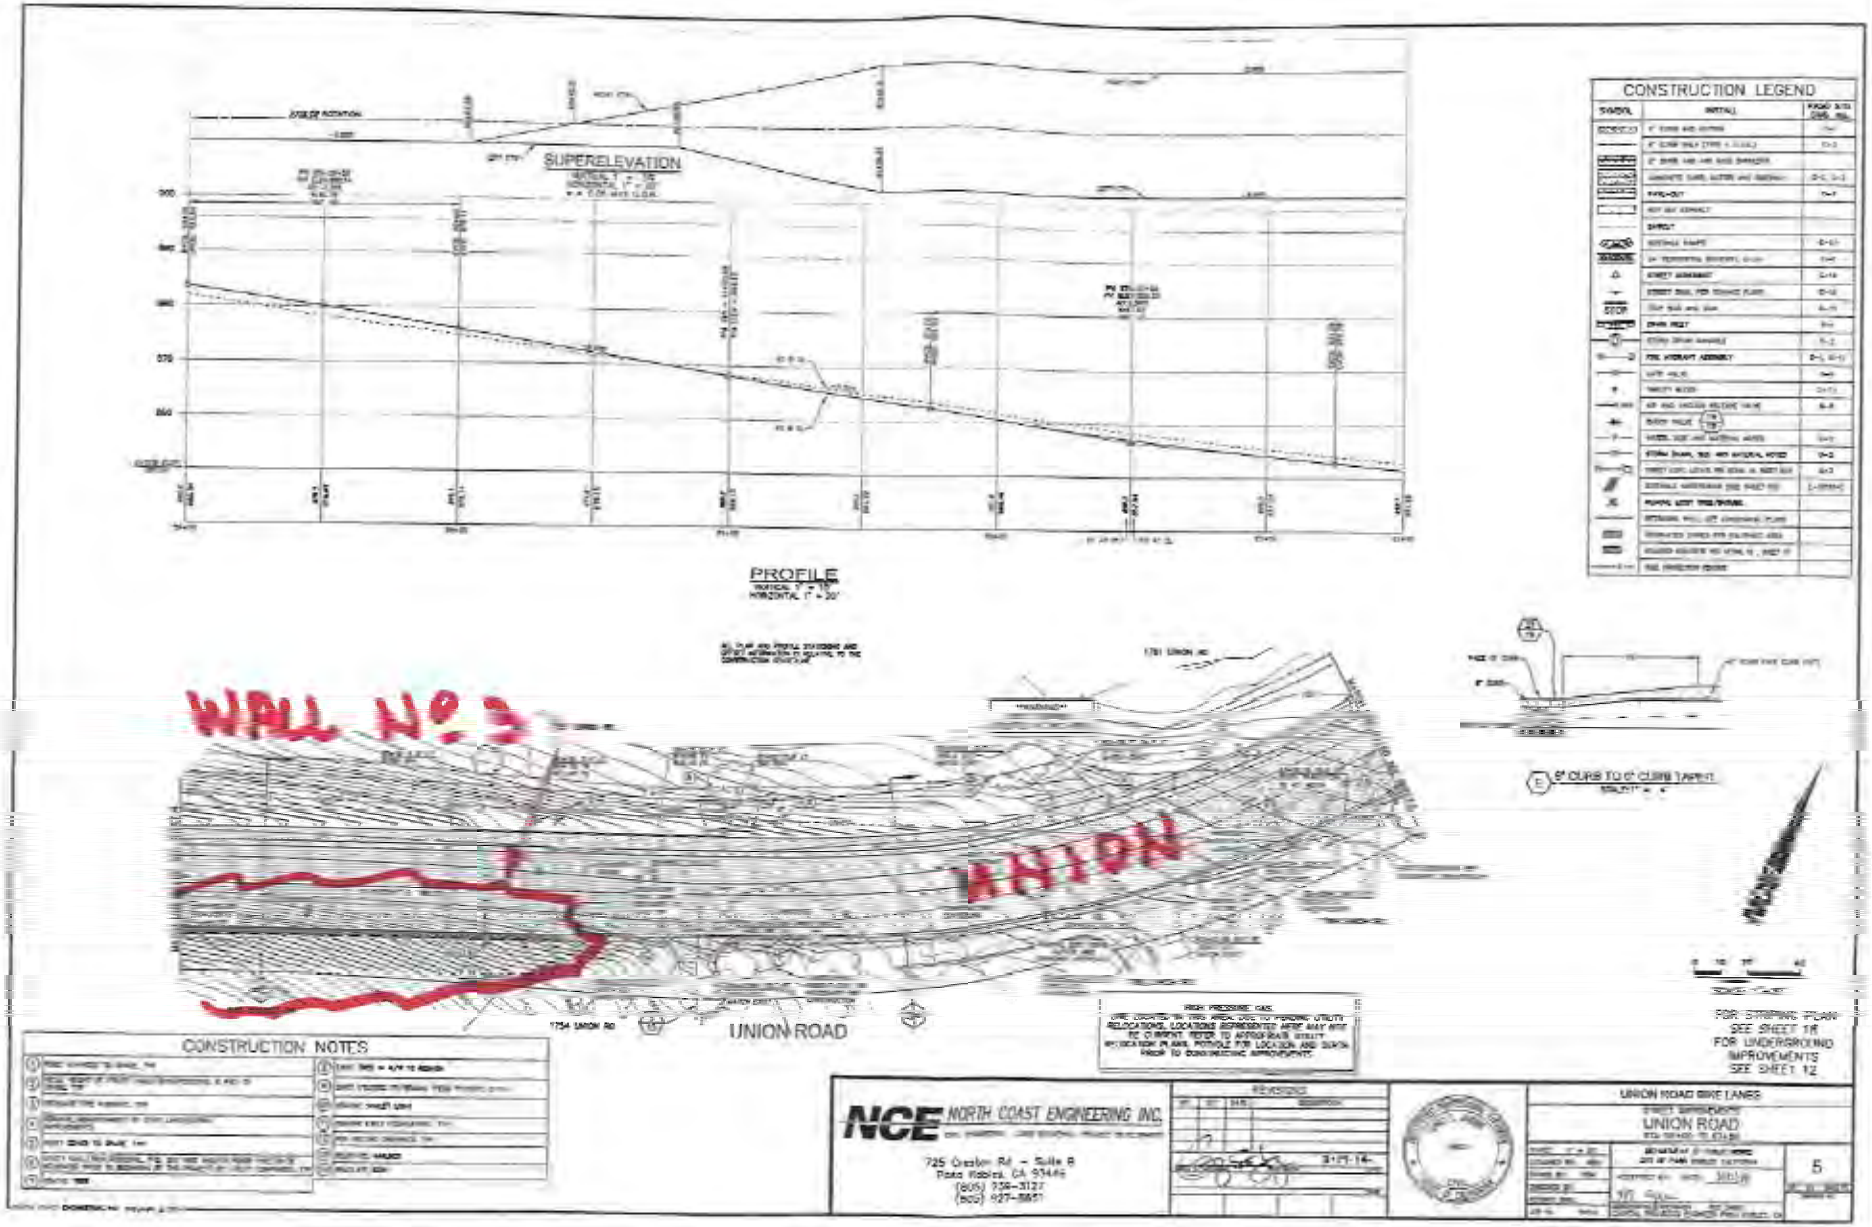
CONSTRUCTION LEGEND
SUPERELEVATION
PROFILE
WALL No. 3
UNION
UNION ROAD
6" CURB TO 6" CURB TAPER
FOR STRIPING PLAN SEE SHEET 18
FOR UNDERGROUND IMPROVEMENTS SEE SHEET 12
CONSTRUCTION NOTES
NCE NORTH COAST ENGINEERING INC.
725 Creston Rd. - Suite B
Paso Robles, CA 93446
(805) 739-3127
(805) 927-8651
UNION ROAD BIKE LANES
UNION ROAD
5