Cannon
1050 Southwood Drive
San Luis Obispo, CA 93401
P 805.544.7407 F 805.544.3683

CITY OF PASO ROBLES
PRELIMINARY 12TH STREET IMPROVEMENT PLAN

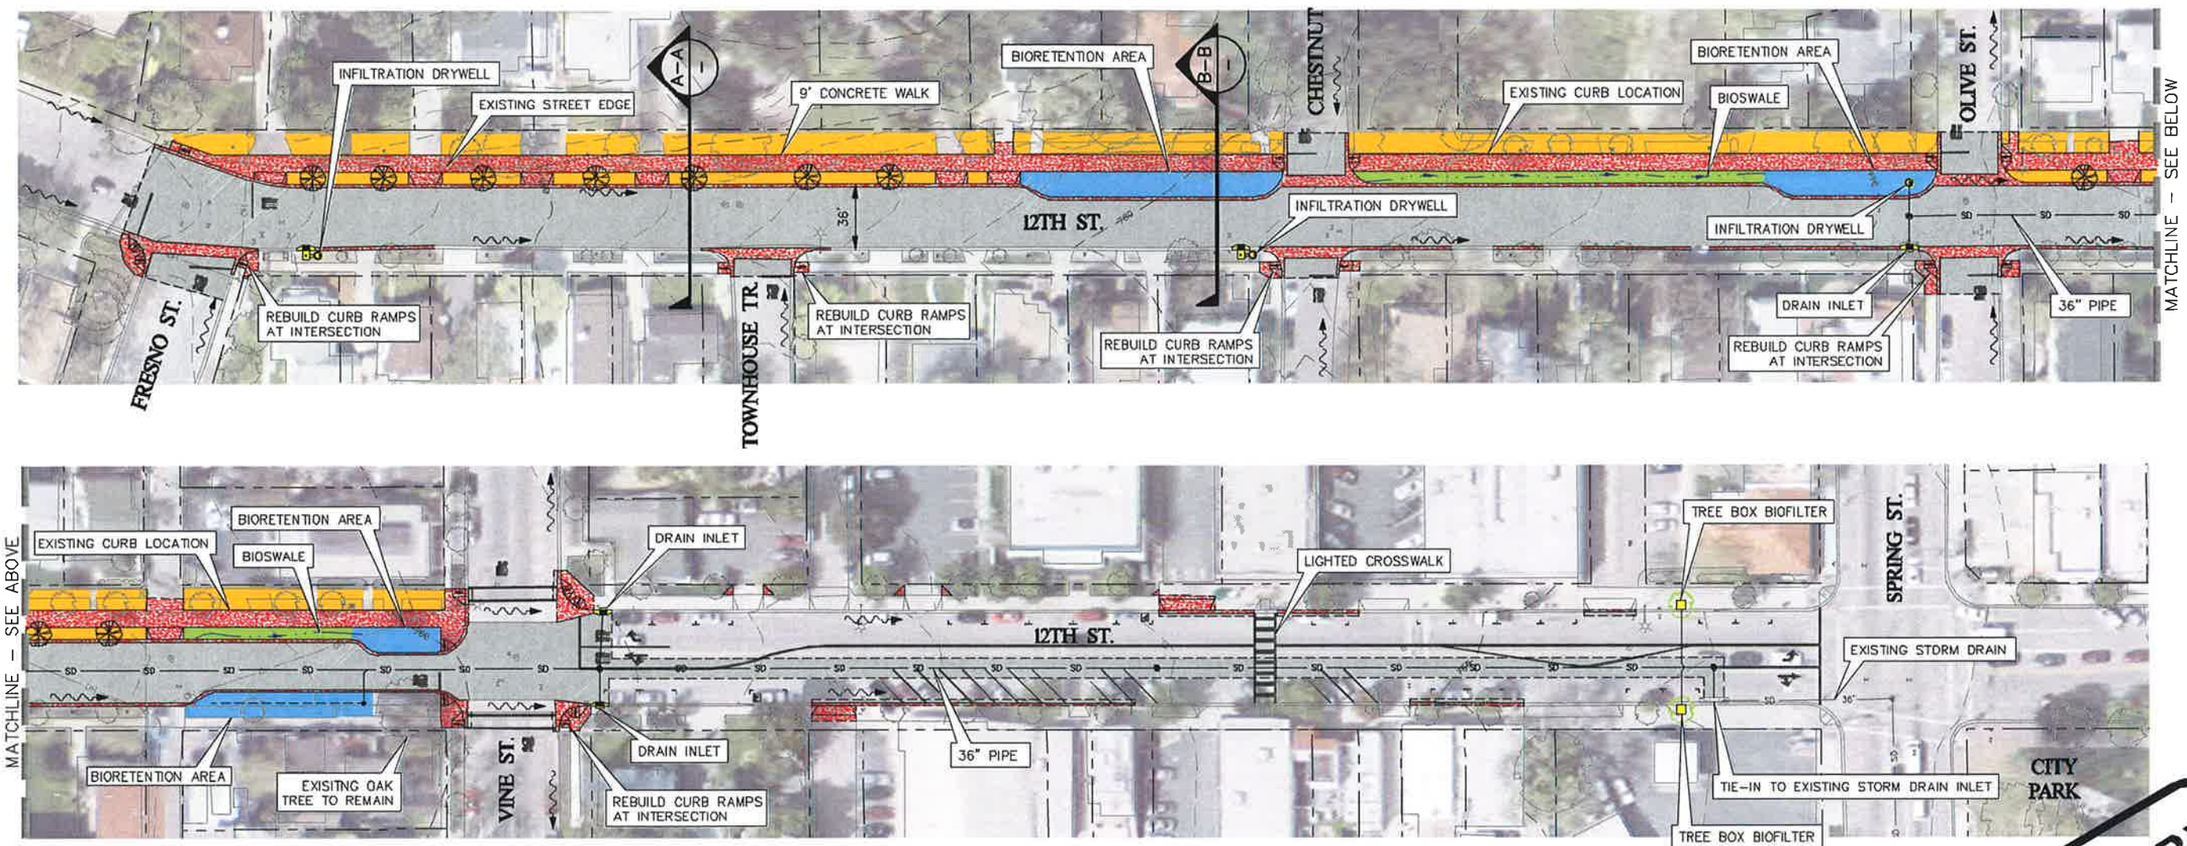

PROJECT PLAN

SCALE: 1" = 80' (11"x17")

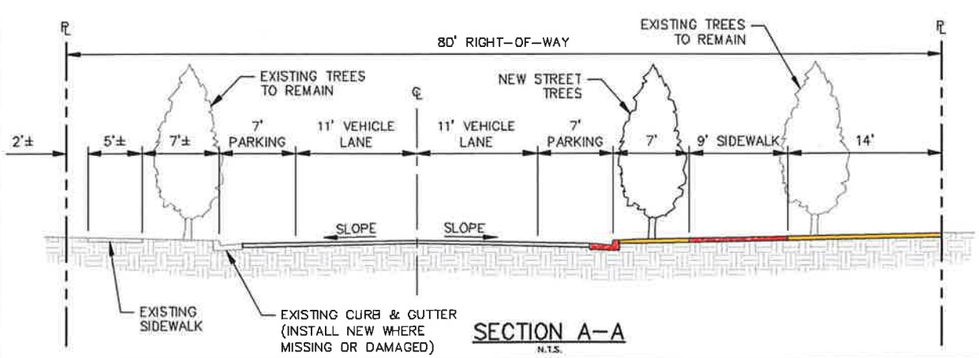

SECTION A-A

N.T.S.

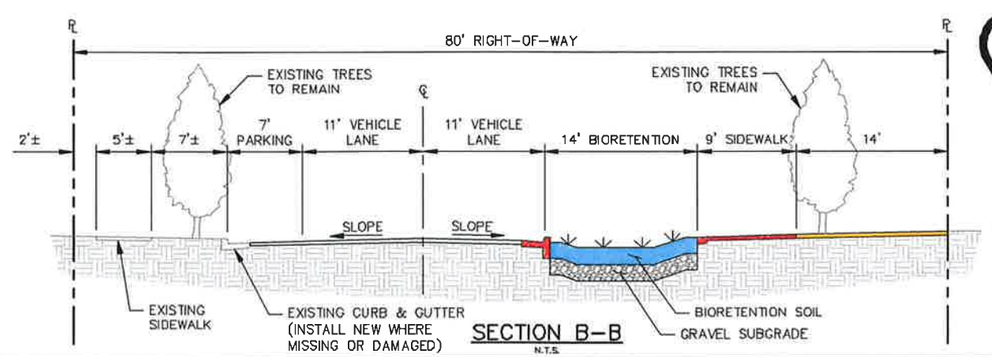

SECTION B-B

N.T.S.

PRELIMINARY

LEGEND

- NEW CONCRETE
- NEW MULCH AND STREET TREES
- NEW BIORETENTION
- NEW BIOSWALE
- ASPHALT REPLACEMENT

06/11/14

C:\Users\andyr\AppData\Local\Temp\AcPublish_4848\CE130723EX0002.dwg 6-12-14 09:32:33 AM andyr