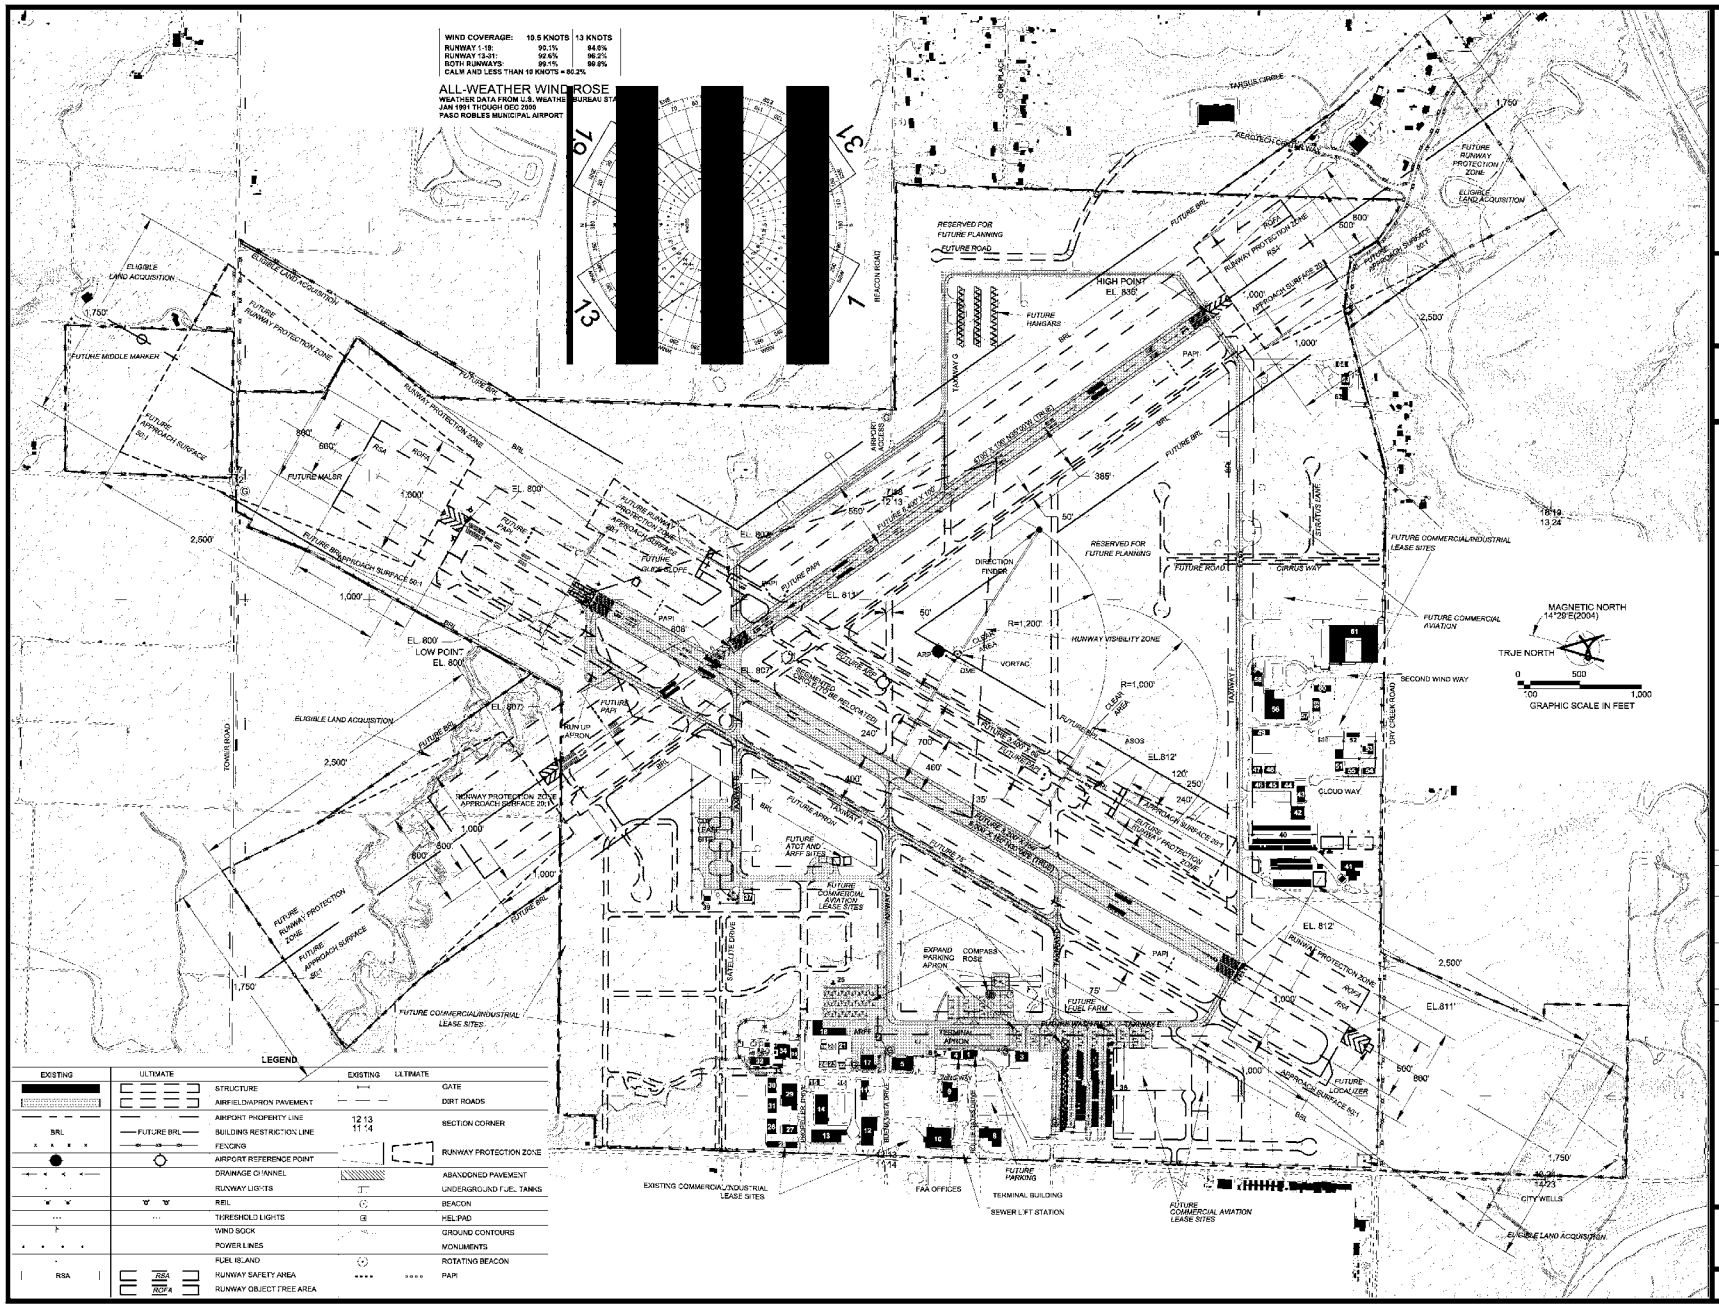

CITY OF EL PASO DE ROBLES
INCORPORATED 1889

PASO ROBLES MUNICIPAL AIRPORT

AIRPORT LAYOUT PLAN

NOTE:

THIS DRAWING IS FOR PLANNING PURPOSES ONLY AND IS NOT INTENDED FOR CONSTRUCTION OR NAVIGATIONAL PURPOSES.

THE PREPARATION OF THIS DOCUMENT WAS FINANCED IN PART THROUGH AN AIRPORT IMPROVEMENT PROGRAM GRANT FROM THE FEDERAL AVIATION ADMINISTRATION UNDER THE PROVISIONS OF SECTION 505 OF THE AIRPORT AND AIRWAY IMPROVEMENT ACT OF 1982, AS AMENDED.

NO.	REVISIONS	DATE

FAA APPROVED: REFER TO FAA LETTER

DATED_____

BY_____

CITY OF PASO ROBLES DATE

ARIES CONSULTANTS LTD.

PASO ROBLES MUNICIPAL AIRPORT

SAN LUIS OBISPO COUNTY, CALIFORNIA

SHEET 1 OF

NAME: PRB-1 & 5-ALP-D.dwg NO: 4080-2

DATE: Apr 13, 2005 PLOT SCALE: 1"= 1,000'